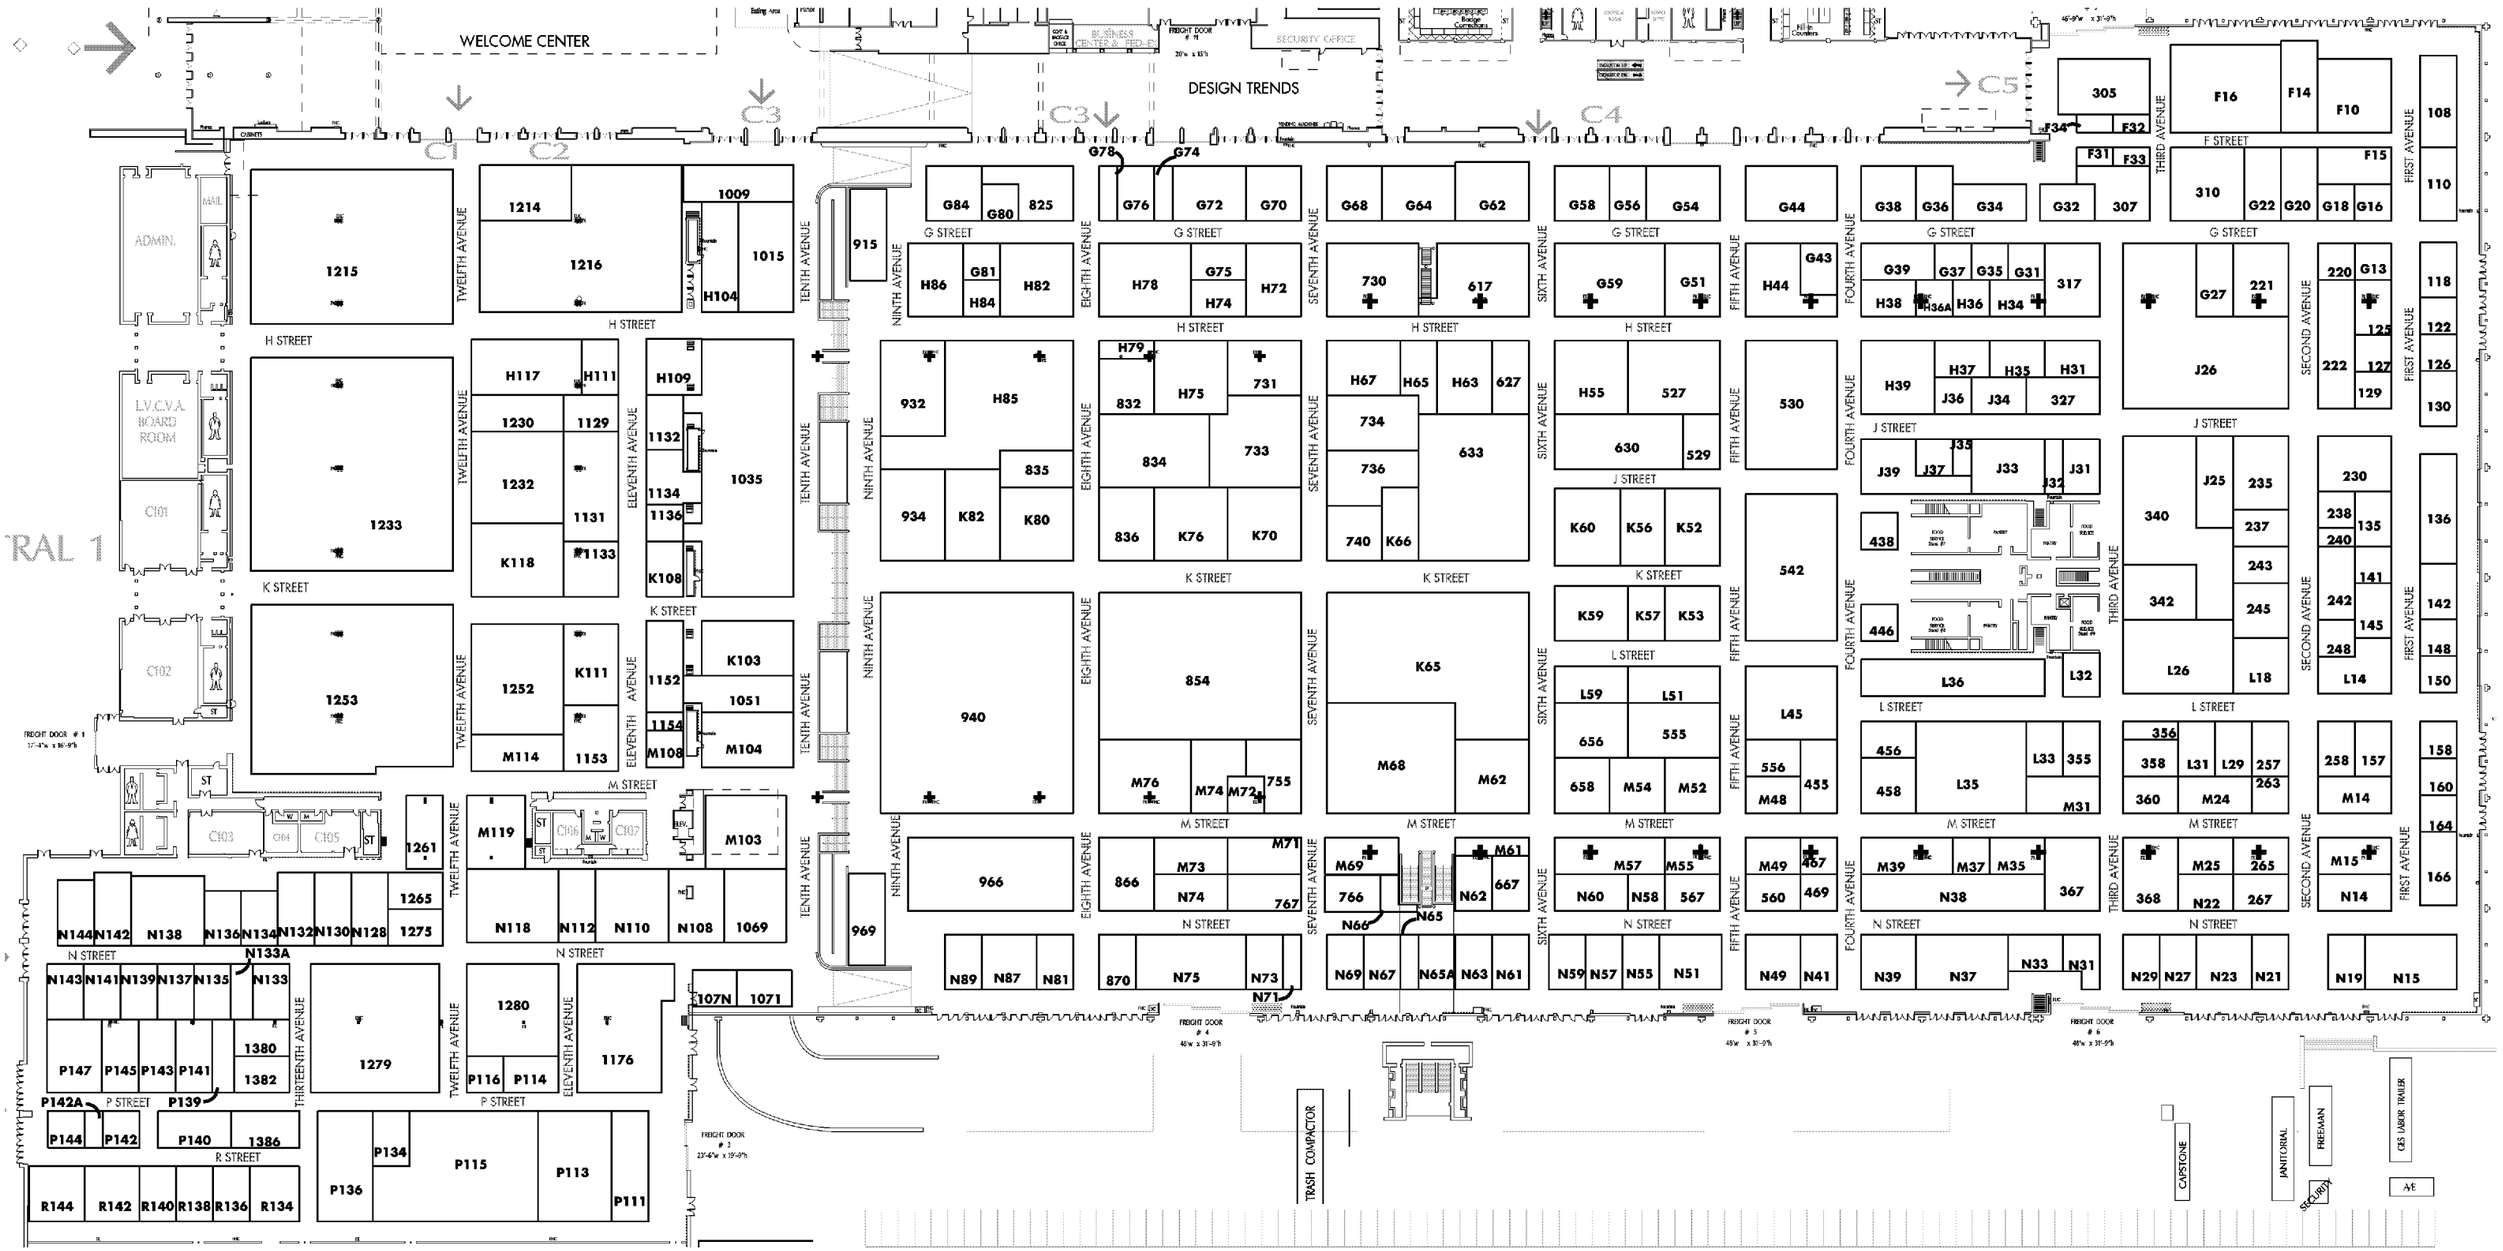
WELCOME CENTER
DESIGN TRENDS
SECURITY OFFICE
BUSINESS CENTER & FED-EX
ADMIN.
MAIL
L.V.C.V.A. BOARD ROOM
C101
C102
C103
C104
C105
C106
C107
C1
C2
C3
C4
C5
TRAL 1
H STREET
K STREET
M STREET
N STREET
P STREET
R STREET
G STREET
J STREET
L STREET
F STREET
TWELFTH AVENUE
TENTH AVENUE
NINTH AVENUE
EIGHTH AVENUE
SEVENTH AVENUE
SIXTH AVENUE
FIFTH AVENUE
FOURTH AVENUE
THIRD AVENUE
SECOND AVENUE
FIRST AVENUE
ELEVENTH AVENUE
THIRTEENTH AVENUE
FREIGHT DOOR # 1
FREIGHT DOOR # 2
FREIGHT DOOR # 3
FREIGHT DOOR # 4
FREIGHT DOOR # 5
FREIGHT DOOR # 6
TRASH COMPACTOR
CAPSTONE
JANITORIAL
FREEDMAN
CES LABOR TRAILER
SECURITY
A/E