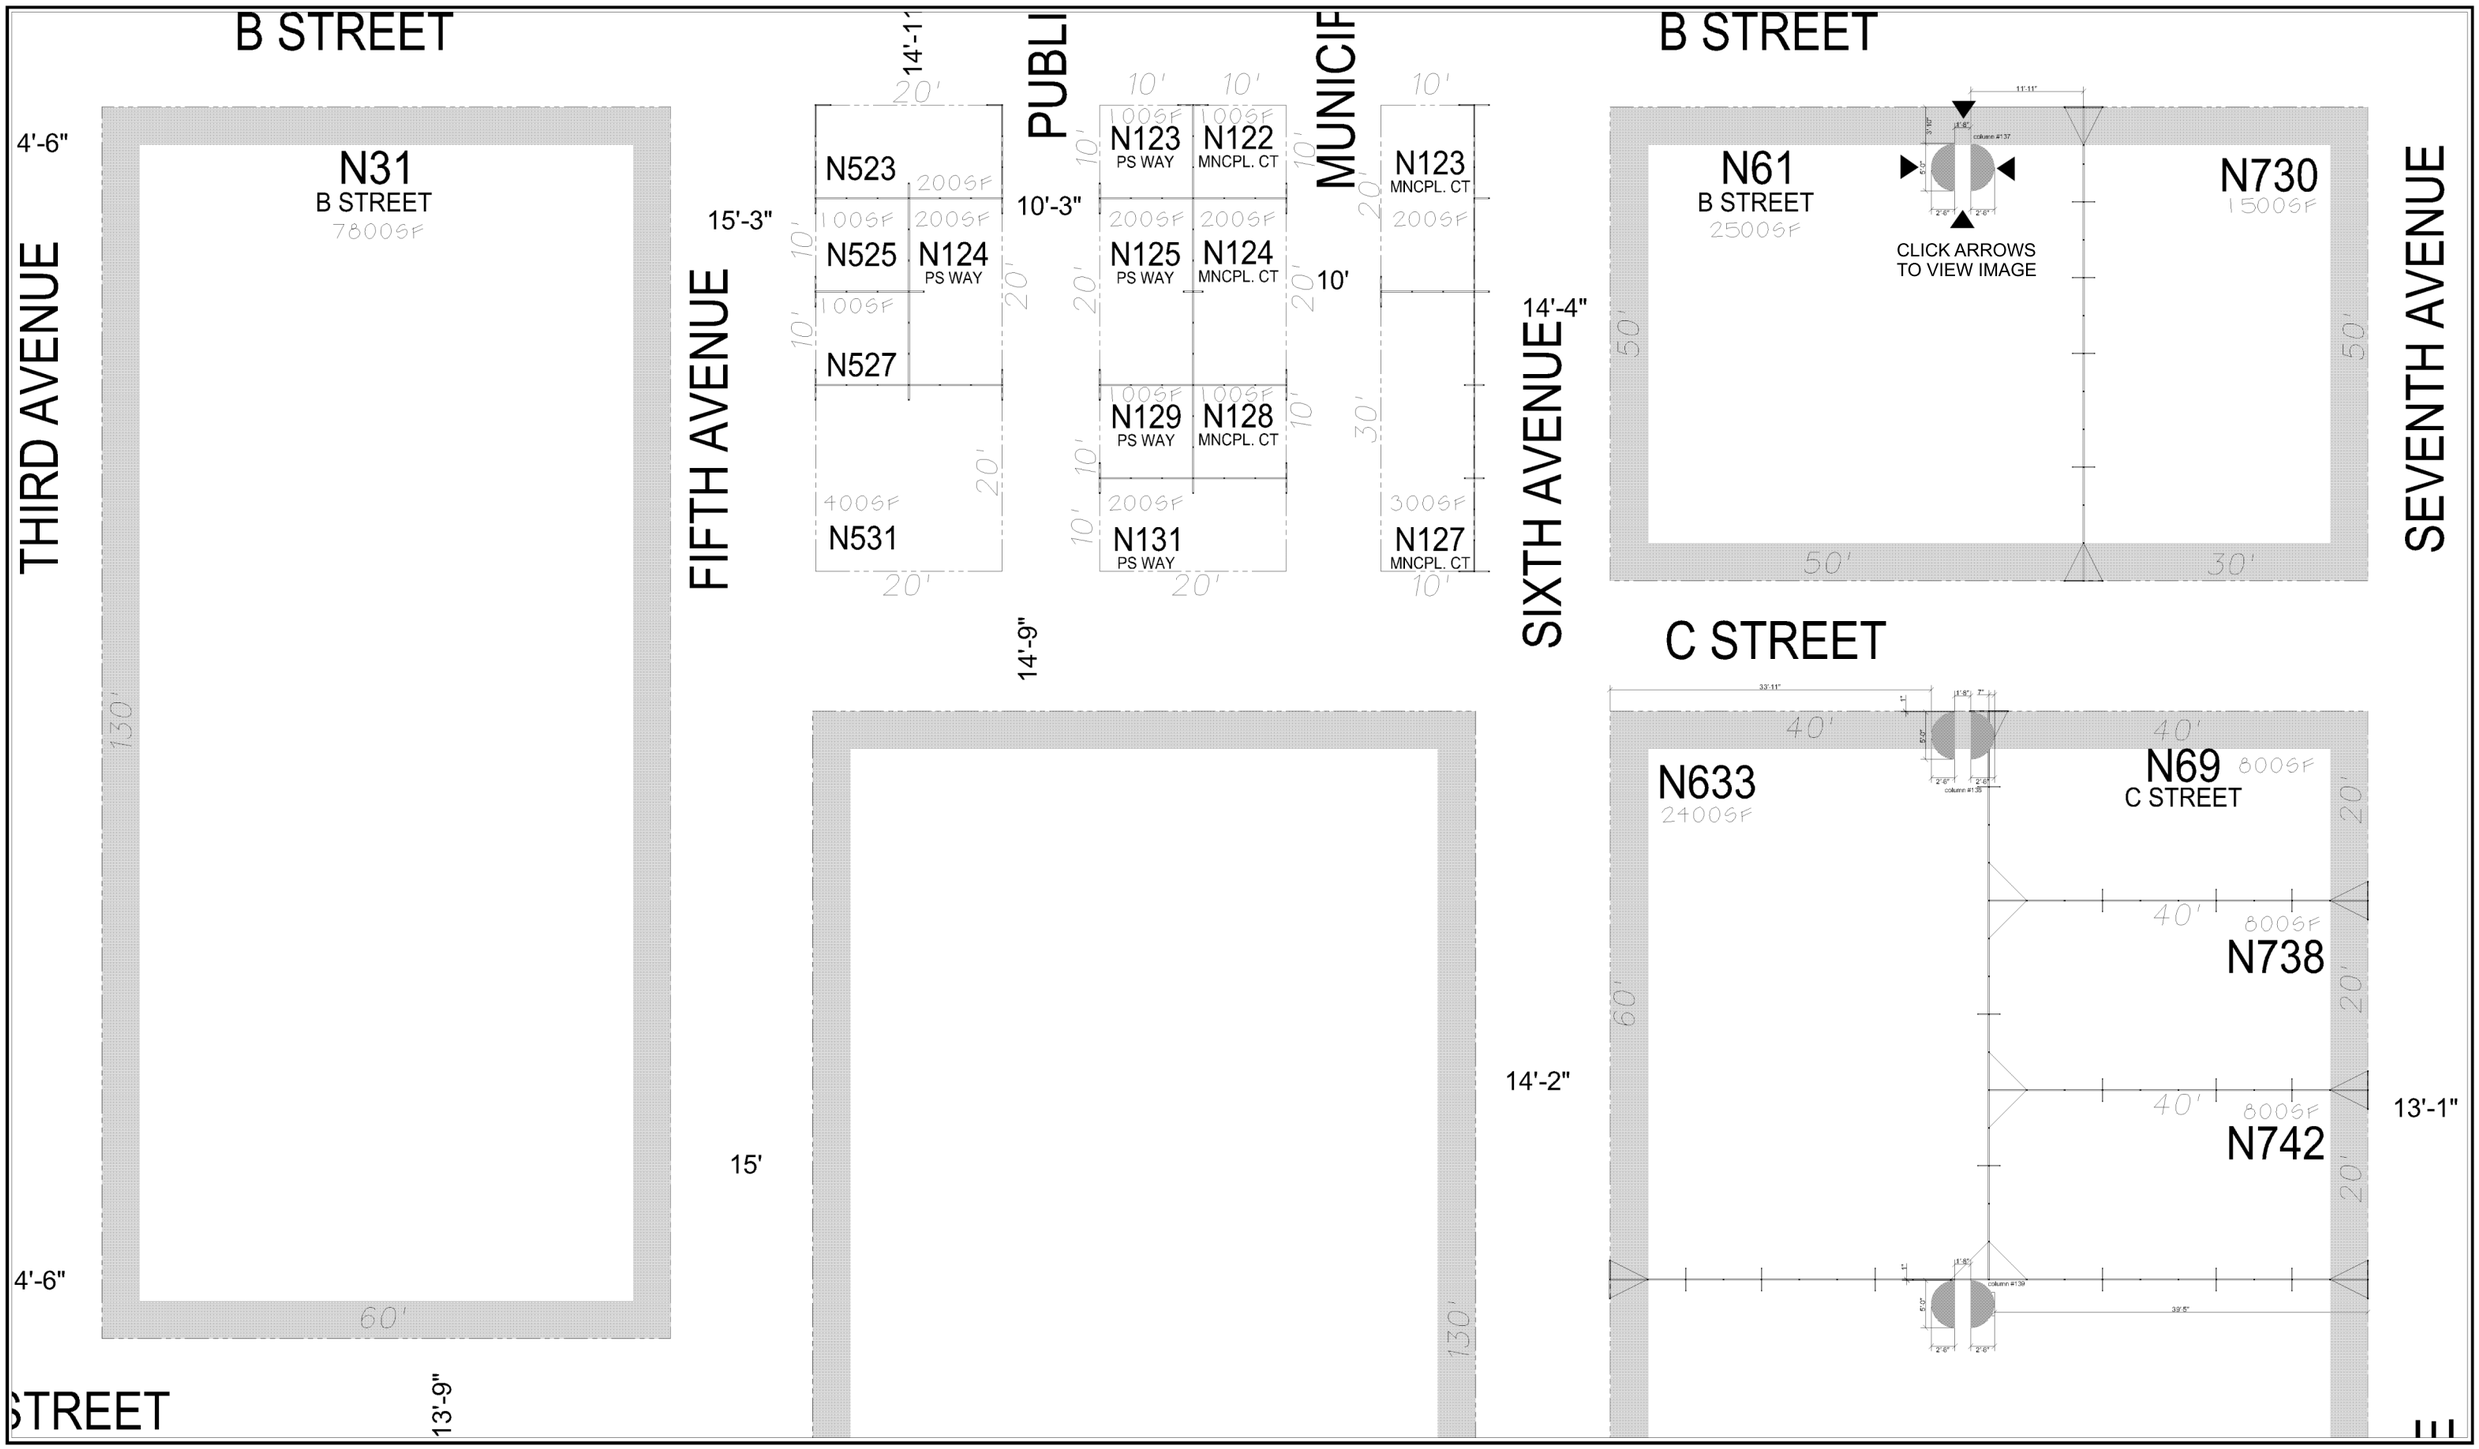

DEVELOPMENT DESIGN GROUP INCORPORATED

* These are working plans and are subject to frequent changes.

*** To see a photo of each side of any column and it's utilities click on the corresponding arrows.**

© 2008/2009 DEVELOPMENT DESIGN GROUP, INC. All Rights Reserved.

ICSC RECon 2009 LEASING MALL

- For all Area Drawings, Design Criteria, Rules & Regulations and Floor Plans, plus an e-mail link for additional questions see **http://www.icsc.org.** All drawing files are in PDF format.
- Due to structural requirements support walls cannot be removed without prior approval from GES and DDG.
- Access to all fire hose cabinets (FHC) and fire extinguishers (FX) must be maintained at all times.

DATE: 02/27/09
SCALE: 1/16"=1'-0"

AREA DRAWING
14