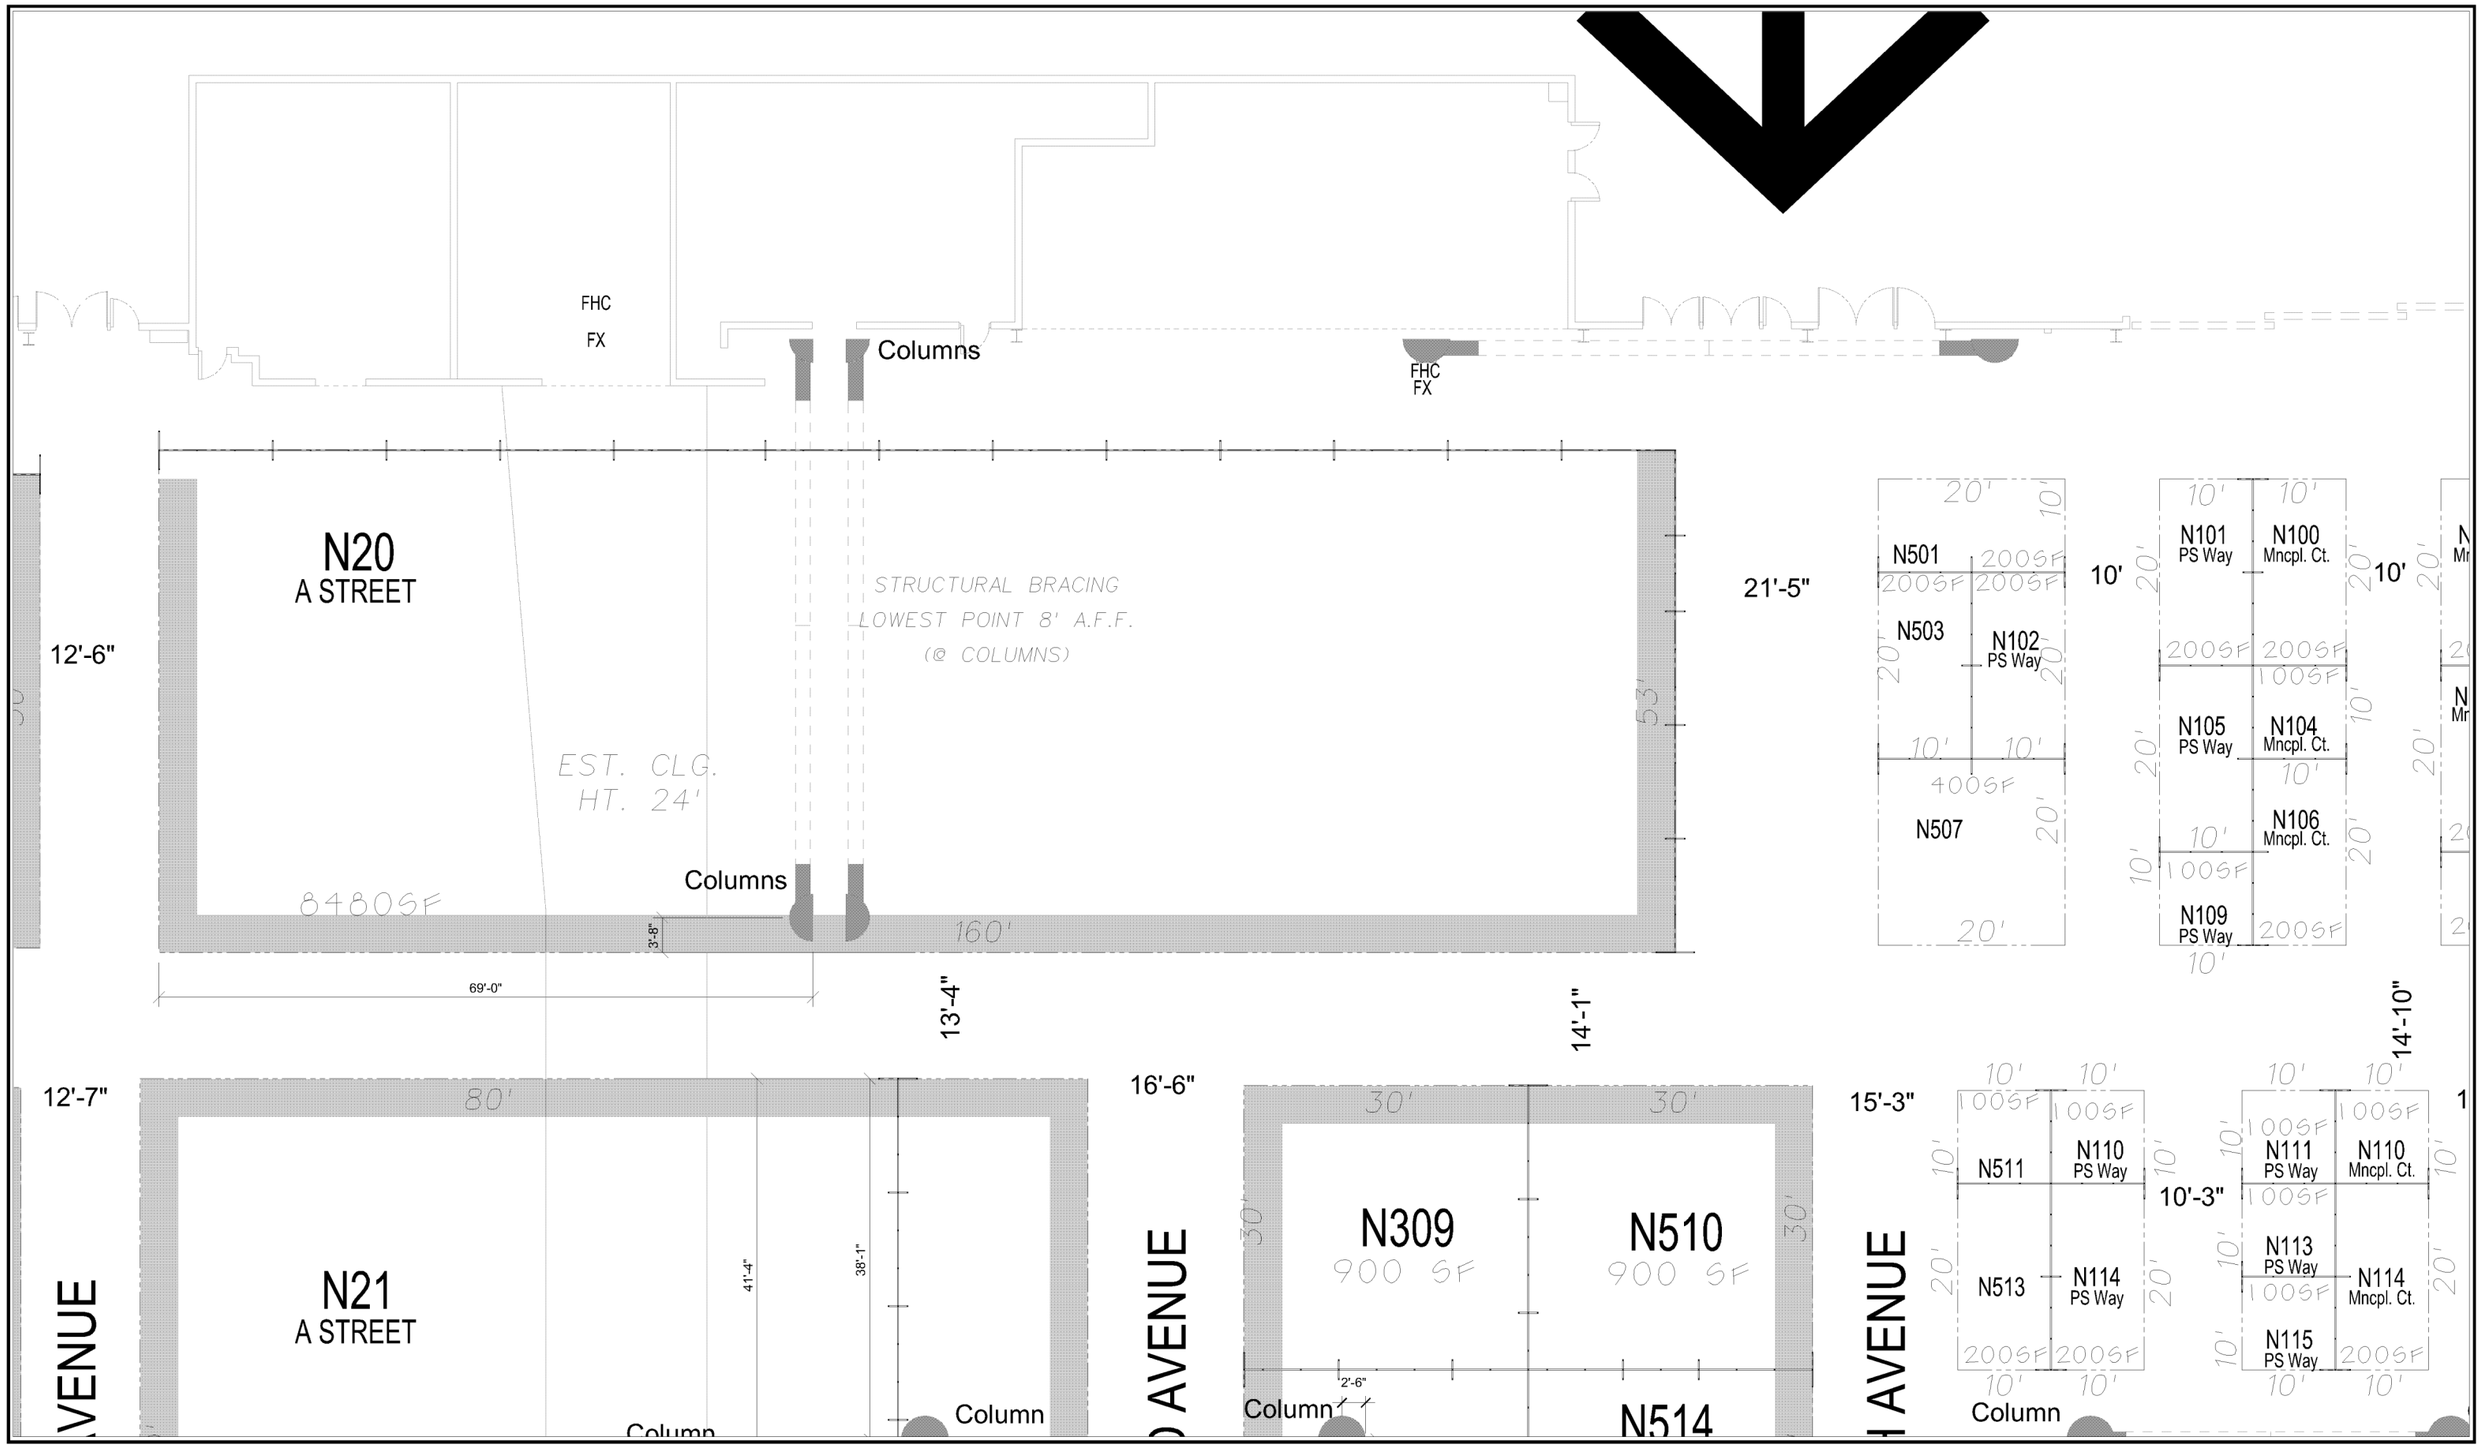

DEVELOPMENT DESIGN GROUP INCORPORATED

3700 O'Donnell Street
Baltimore, Maryland 21224 USA
Tel 410-962-0505
Fax 410-783-0816
www.ddg-usa.com

2007 ICSC Spring Convention Leasing Mall - Las Vegas

For all Area Drawings, Tenant Criteria, FAQ's and Floor Plans, as well as an e-mail link for additional questions see http://ww.icsc.org

All drawing files are in PDF format.

Due to structural requirements, wing walls cannot be removed without prior approval from GES and Design Group.

Wing walls at face of booth are 2' wide, and 1' at interior of booth. (typically 12" o.c.)

Access to all fire hose cabinets (FHC) and fire extinguishers (FX) must be maintained at all times.

See Design Criteria for all Regulations.

DATE: 04/23/07
SCALE: 1/16" : 1'-0"

AREA DRAWING:
02

04/23/2007 | 4:22 PM | valk | C:\WINDOWS\Temp\AcPublish_3612\ADs_North_Central.dwg

© 2005 DEVELOPMENT DESIGN GROUP, INC. All Rights Reserved